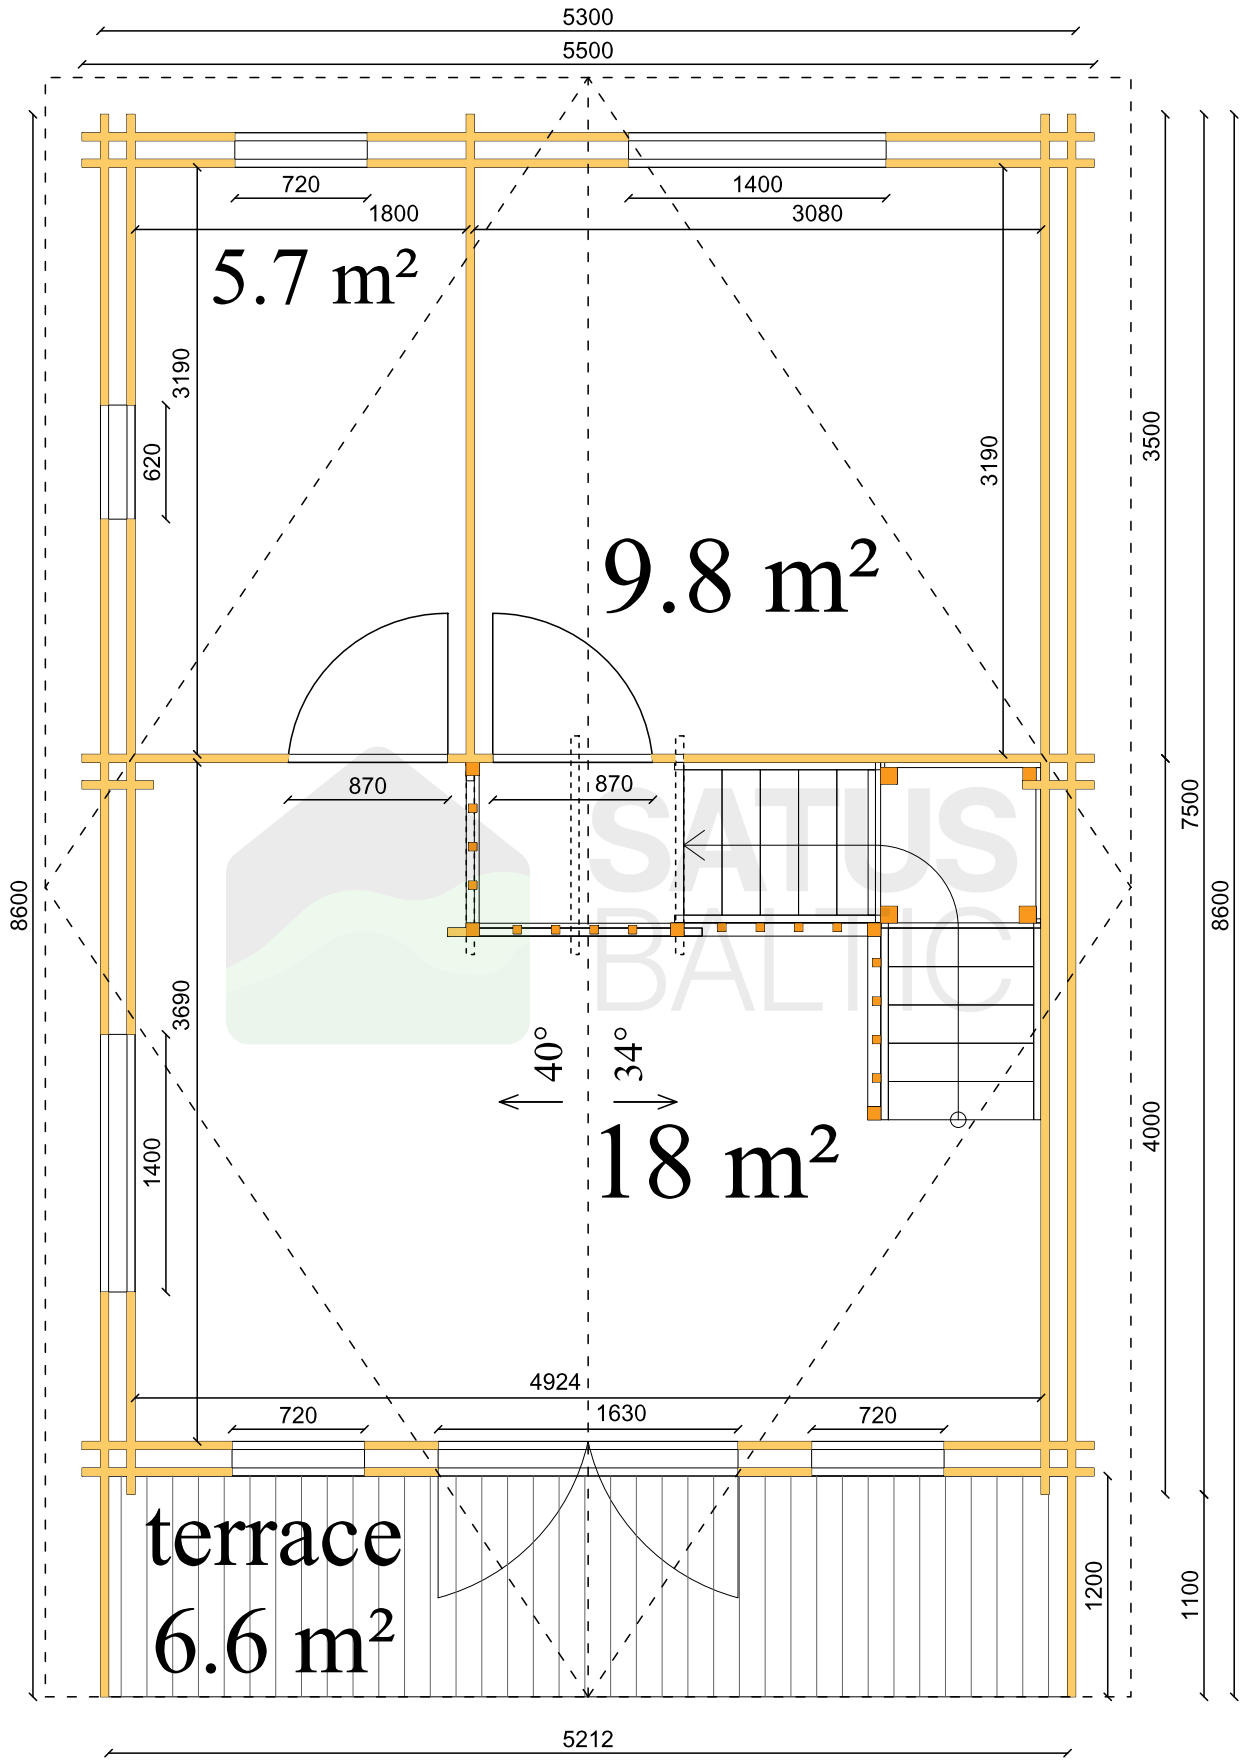

SATUS BALTIC

Altea 8.6×5.5 m

Floor plan

BUILDING AREA	TERRACE	WALL THICKNESS
47.3 m²	6.6 m²	44 / 58 / 70 / 44+44 / 70+70 mm

All dimensions in millimetres

satusbaltic.com · +370 655 99097



SATUS BALTIC

Altea 8.6×5.5 m

Elevations

BUILDING AREA	TERRACE	WALL THICKNESS
47.3 m²	6.6 m²	44 / 58 / 70 / 44+44 / 70+70 mm

All dimensions in millimetres

satusbaltic.com · +370 655 99097