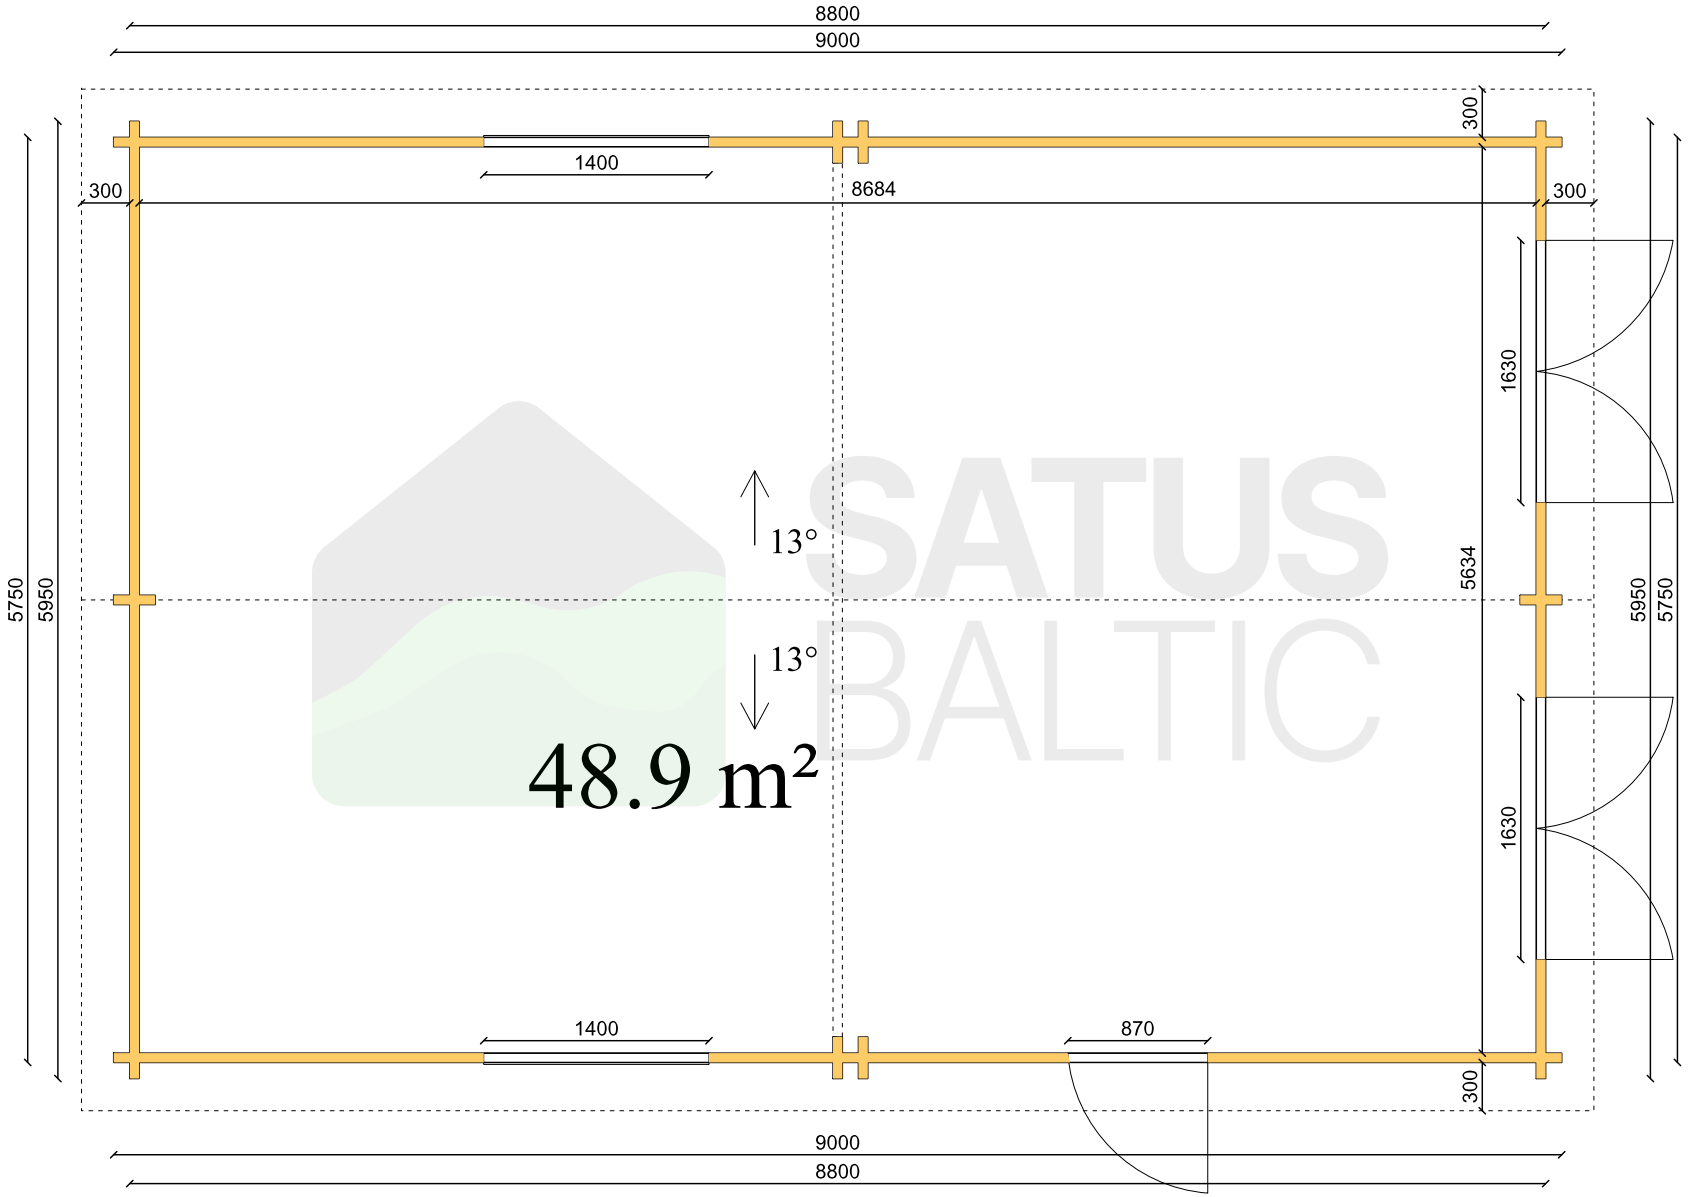

SATUS BALTIC

Lindau 9×5.95 m

Floor plan

BUILDING AREA
53.6 m²

WALL THICKNESS
44 / 58 / 70 / 44+44 / 70+70 mm

All dimensions in millimetres

satusbaltic.com · +370 655 99097

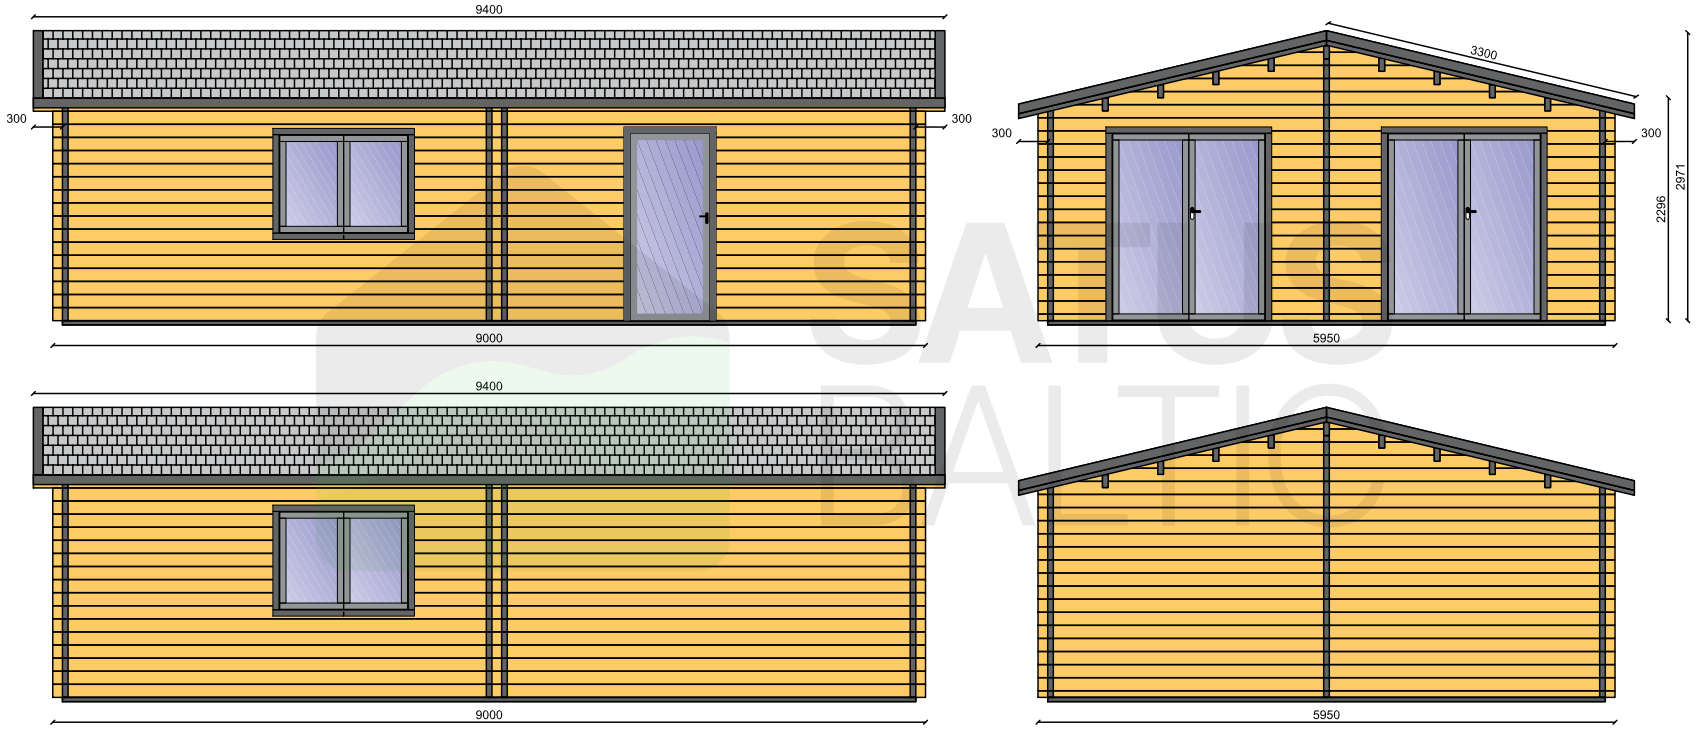

SATUS BALTIC

Lindau 9×5.95 m

Elevations

BUILDING AREA

53.6 m²

WALL THICKNESS

44 / 58 / 70 / 44+44 / 70+70 mm

All dimensions in millimetres

satusbaltic.com · +370 655 99097