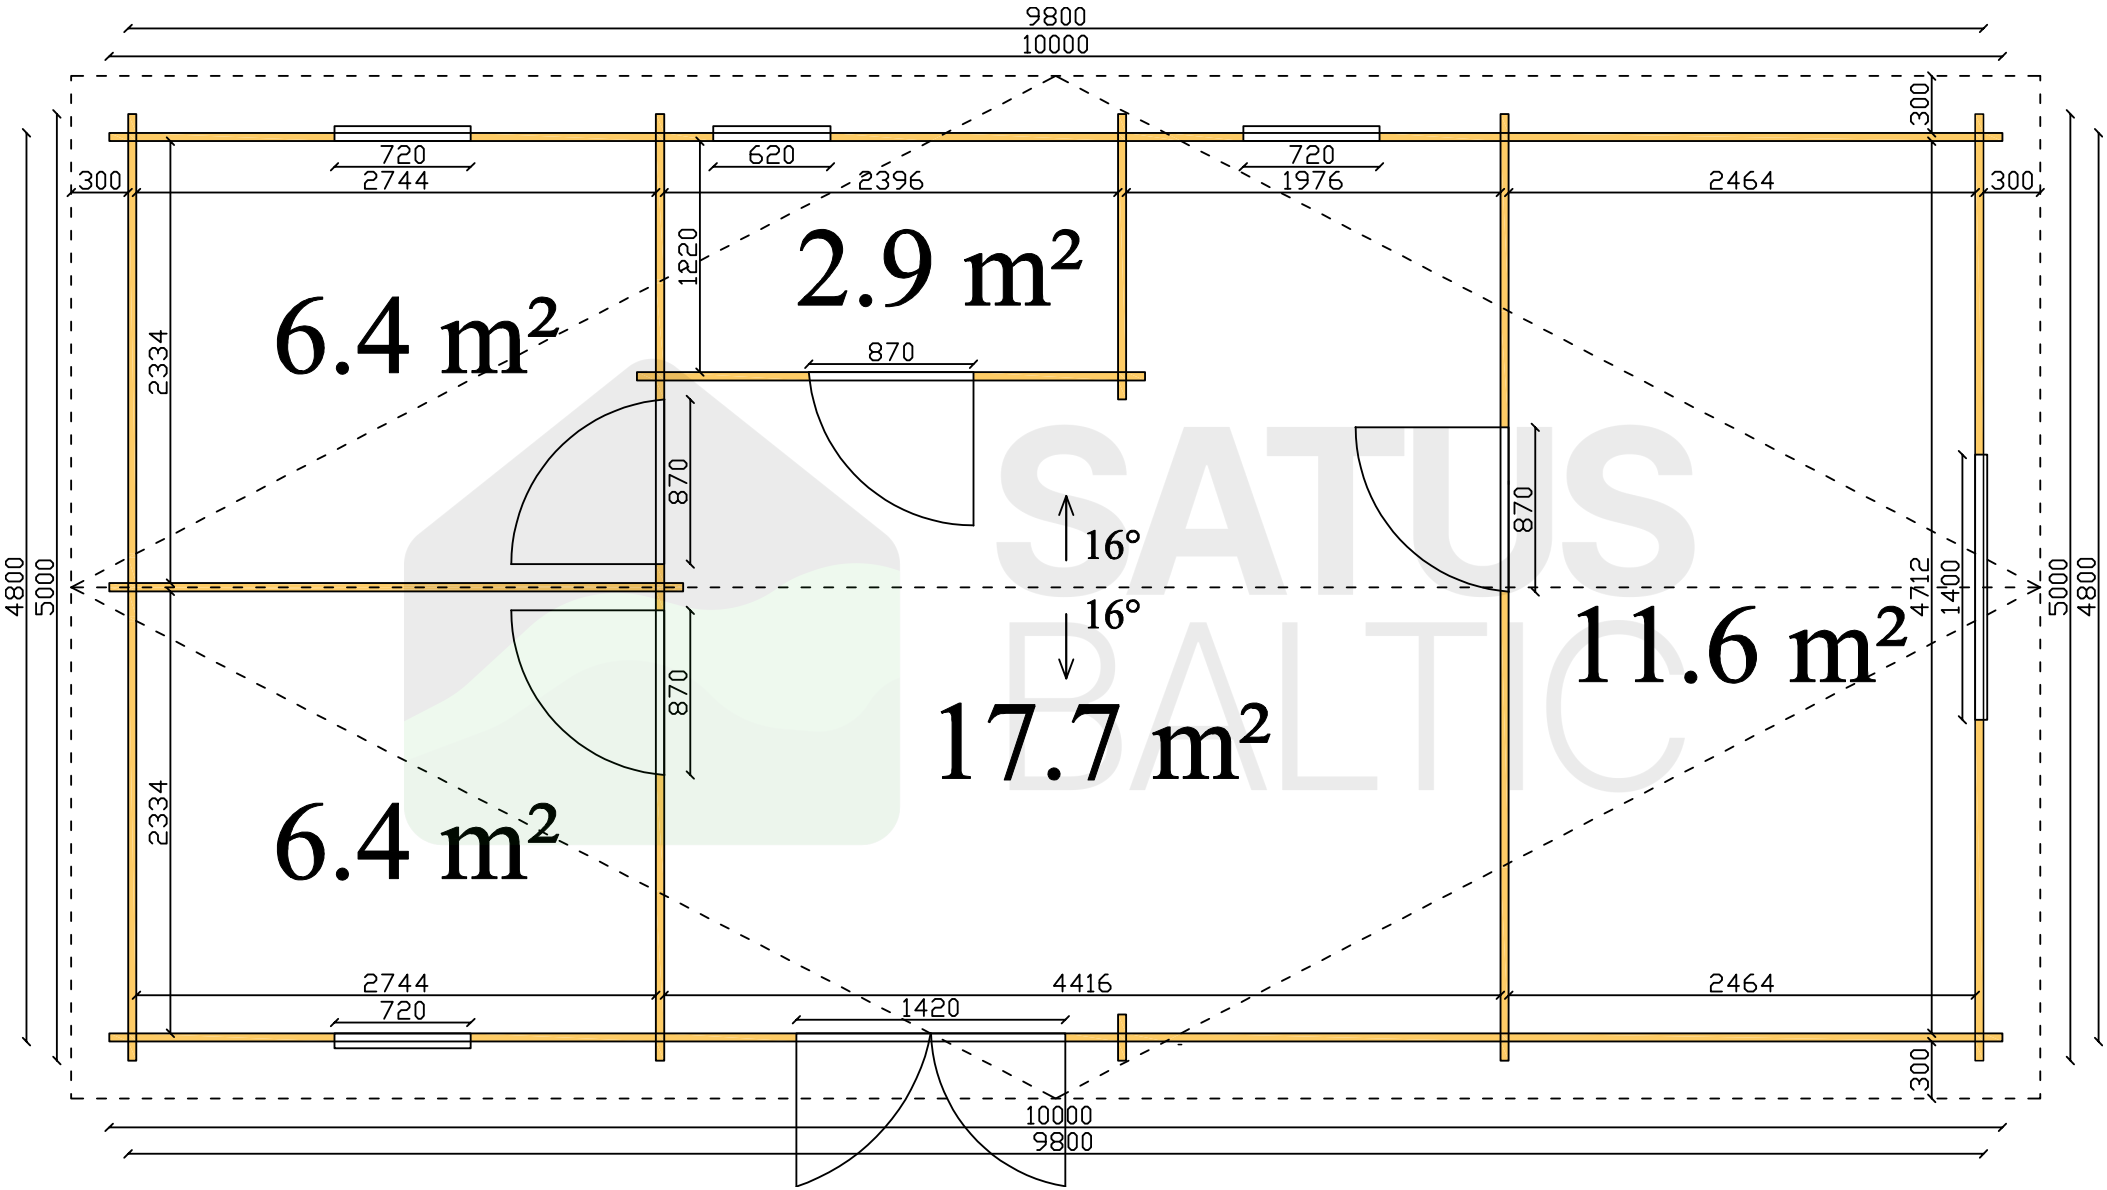


SATUS BALTIC

Pinto 10×5 m


Floor plan


BUILDING AREA
50 m²


WALL THICKNESS
44 / 58 / 70 / 44+44 mm


All dimensions in millimetres

satusbaltic.com · +370 655 99097

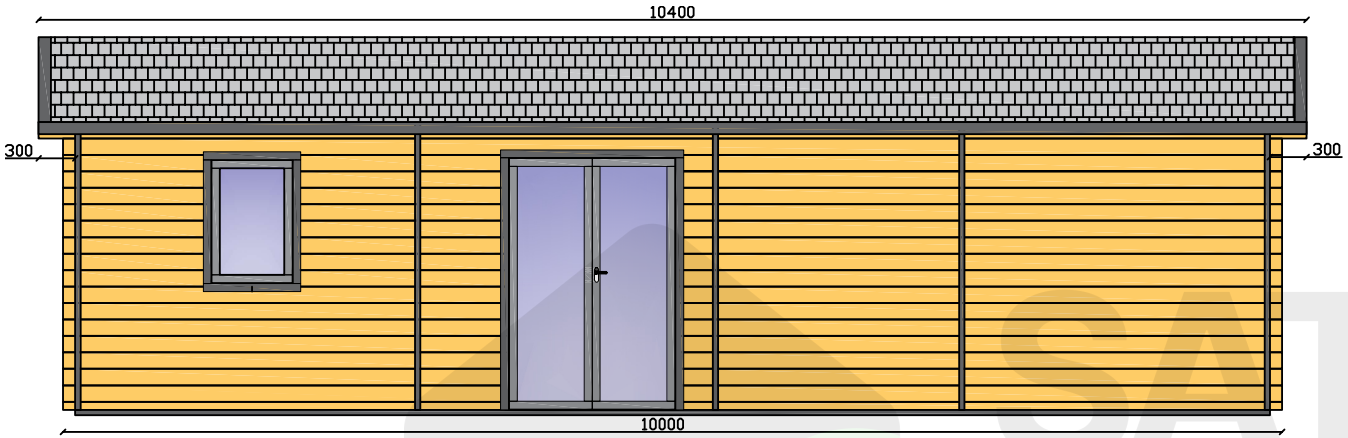

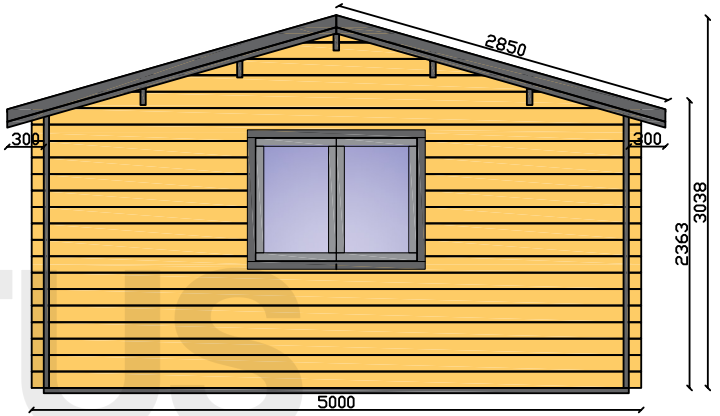

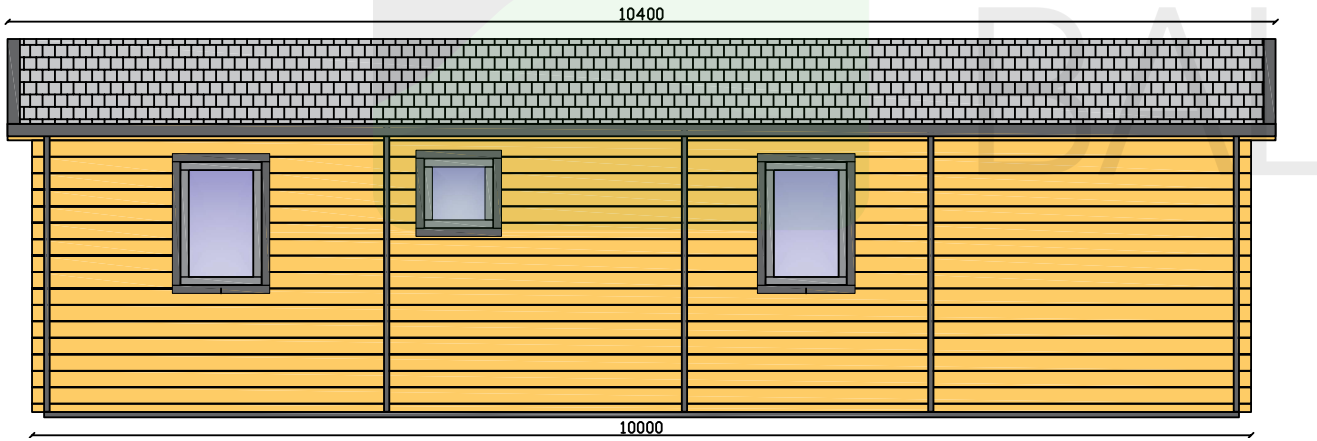

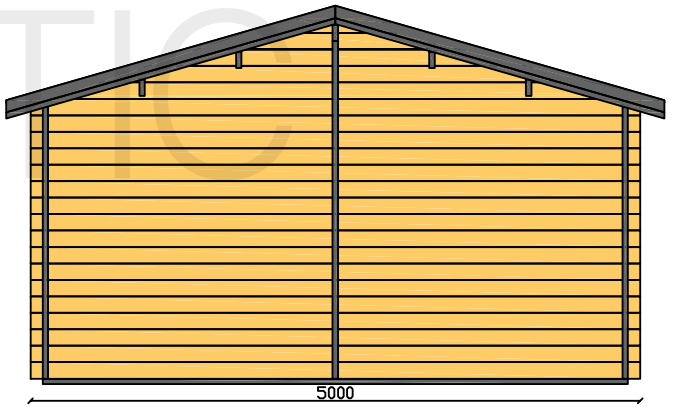

SATUS BALTIC

Pinto 10×5 m

Elevations

BUILDING AREA

50 m²

WALL THICKNESS

44 / 58 / 70 / 44+44 mm

All dimensions in millimetres

satusbaltic.com · +370 655 99097