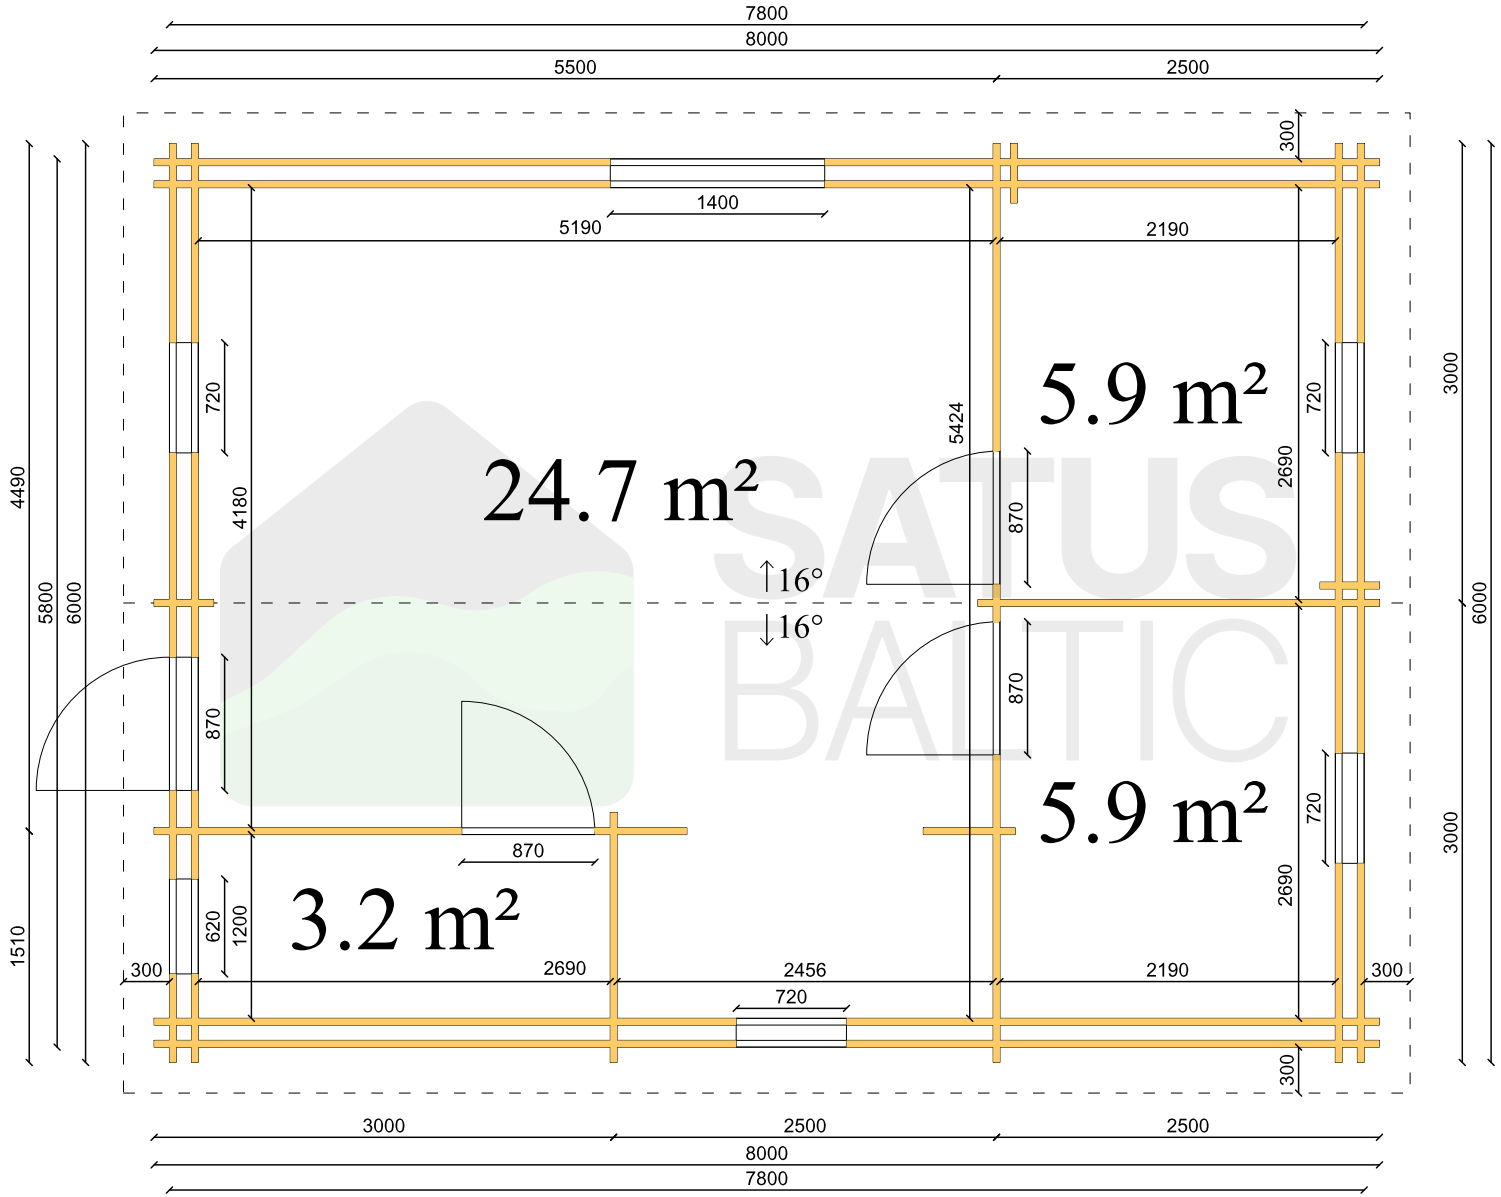

SATUS BALTIC

Porvoo 8×6 m

Floor plan

BUILDING AREA

48 m²

WALL THICKNESS

44 / 58 / 70 / 44+44 / 70+70 mm

All dimensions in millimetres

satusbaltic.com · +370 655 99097

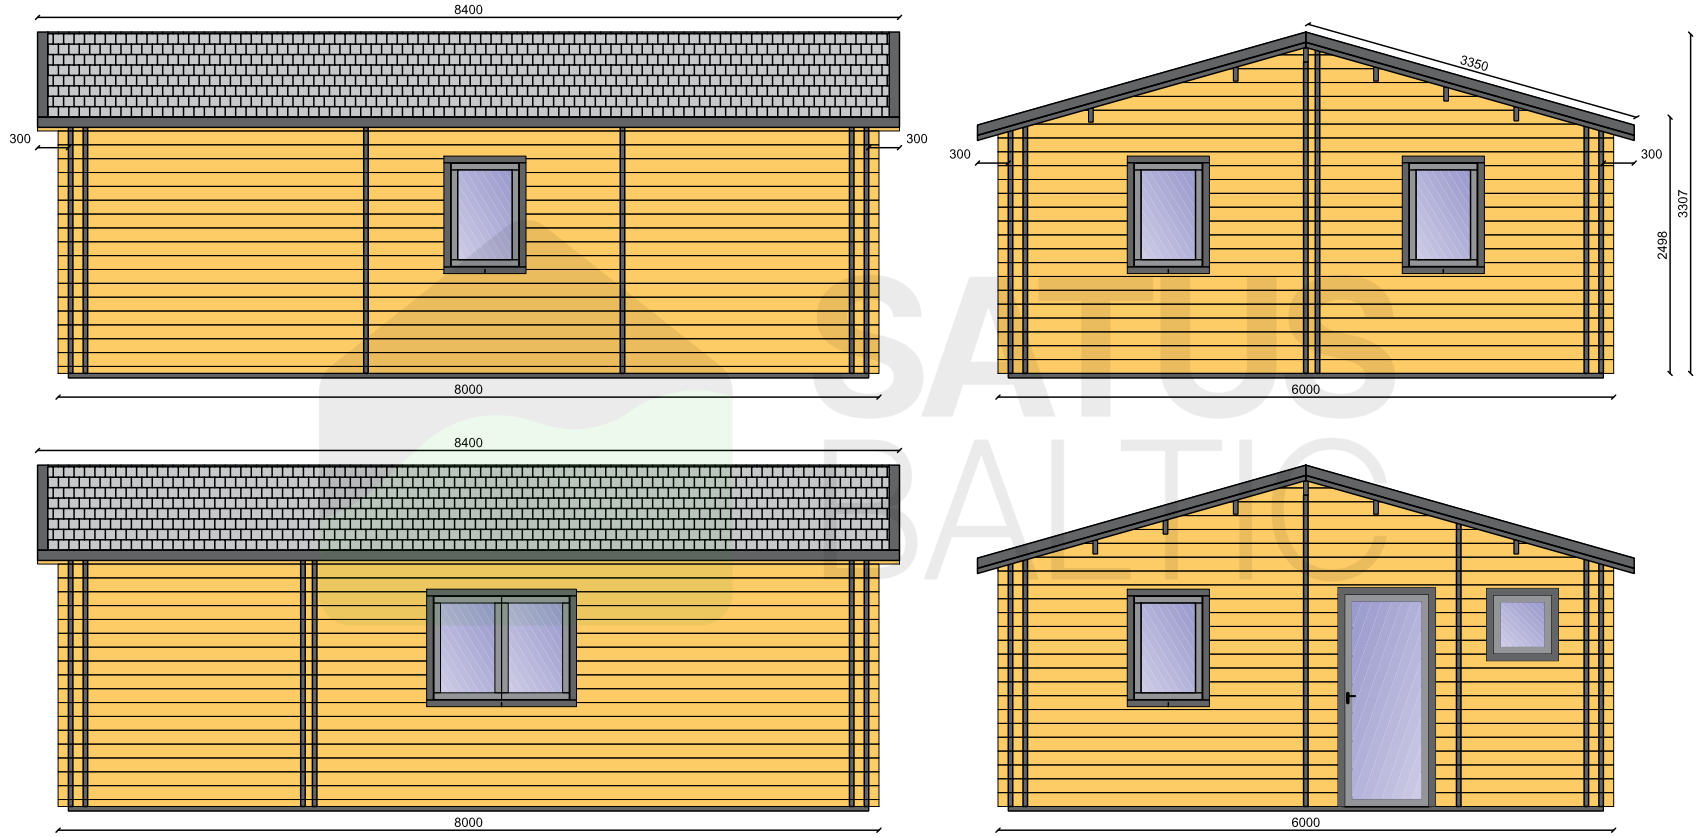

SATUS BALTIC

Porvoo 8×6 m

Elevations

BUILDING AREA

48 m²

WALL THICKNESS

44 / 58 / 70 / 44+44 / 70+70 mm

All dimensions in millimetres

satusbaltic.com · +370 655 99097