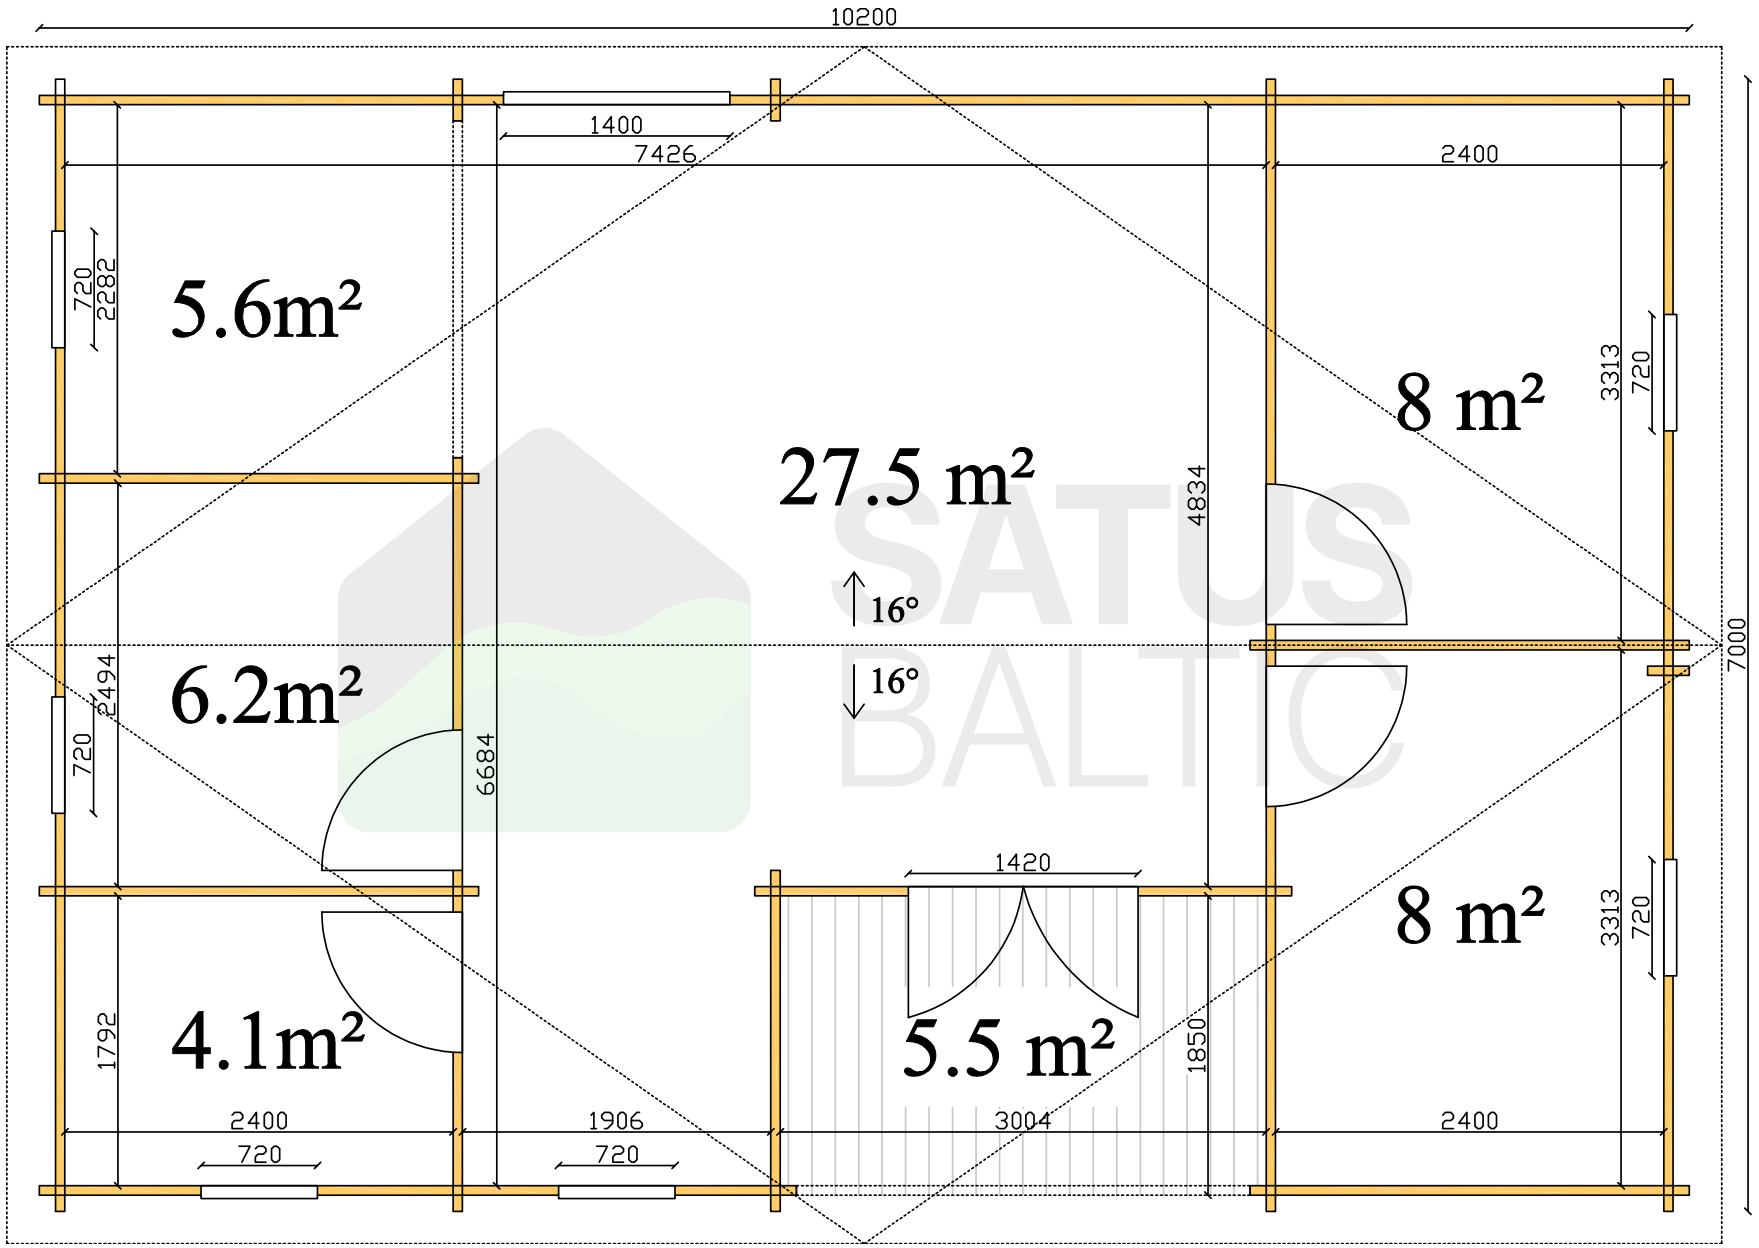


SATUS BALTIC


Roma No.2 10.2×7 m


Floor plan


BUILDING AREA	TERRACE	WALL THICKNESS
71.4 m²	5.5 m²	44 / 58 / 70 / 44+44 mm


All dimensions in millimetres

satusbaltic.com · +370 655 99097

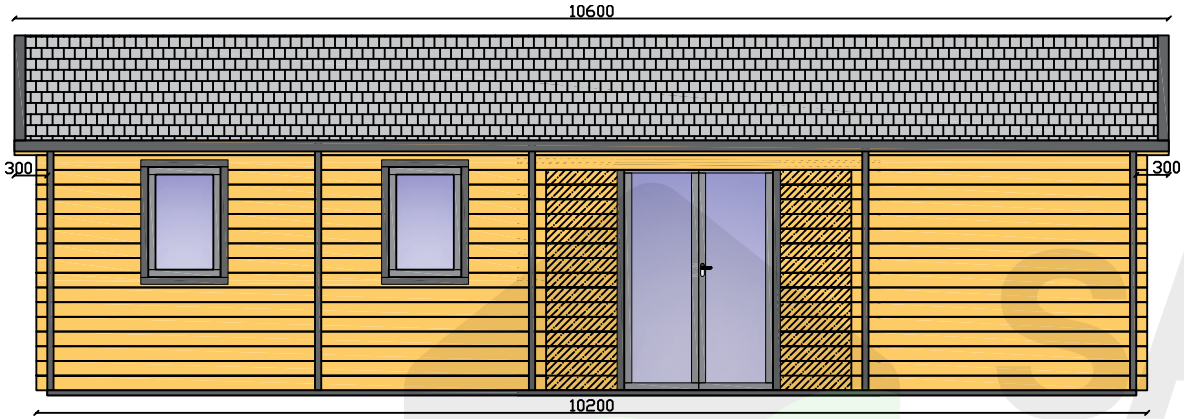

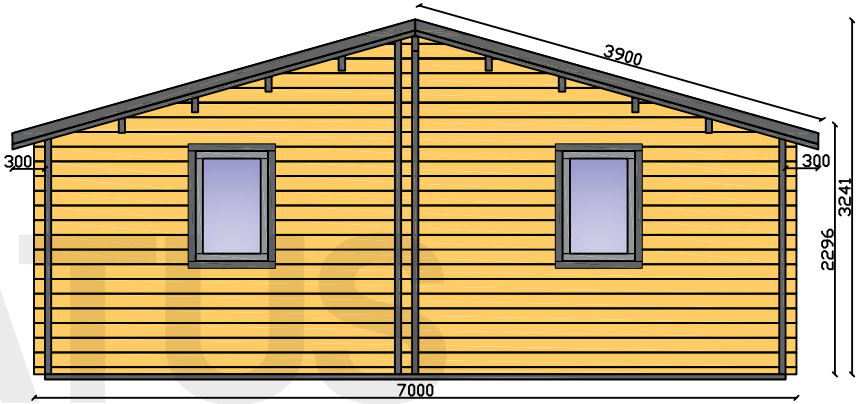

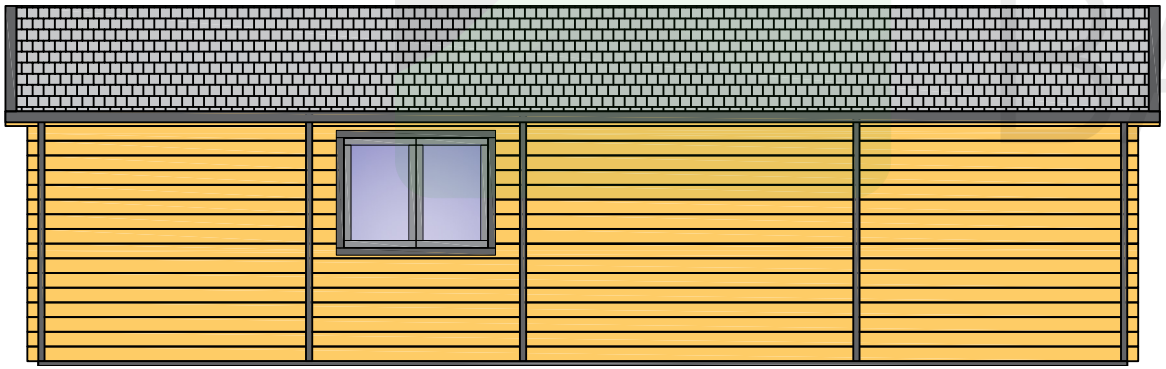

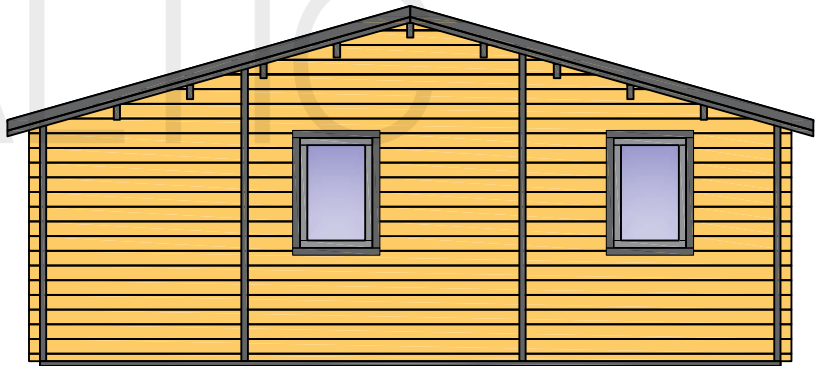

SATUS BALTIC

SATUS BALTIC

Roma No.2 10.2×7 m

Elevations

BUILDING AREA
71.4 m²

TERRACE
5.5 m²

WALL THICKNESS
44 / 58 / 70 / 44+44 mm

All dimensions in millimetres

satusbaltic.com · +370 655 99097