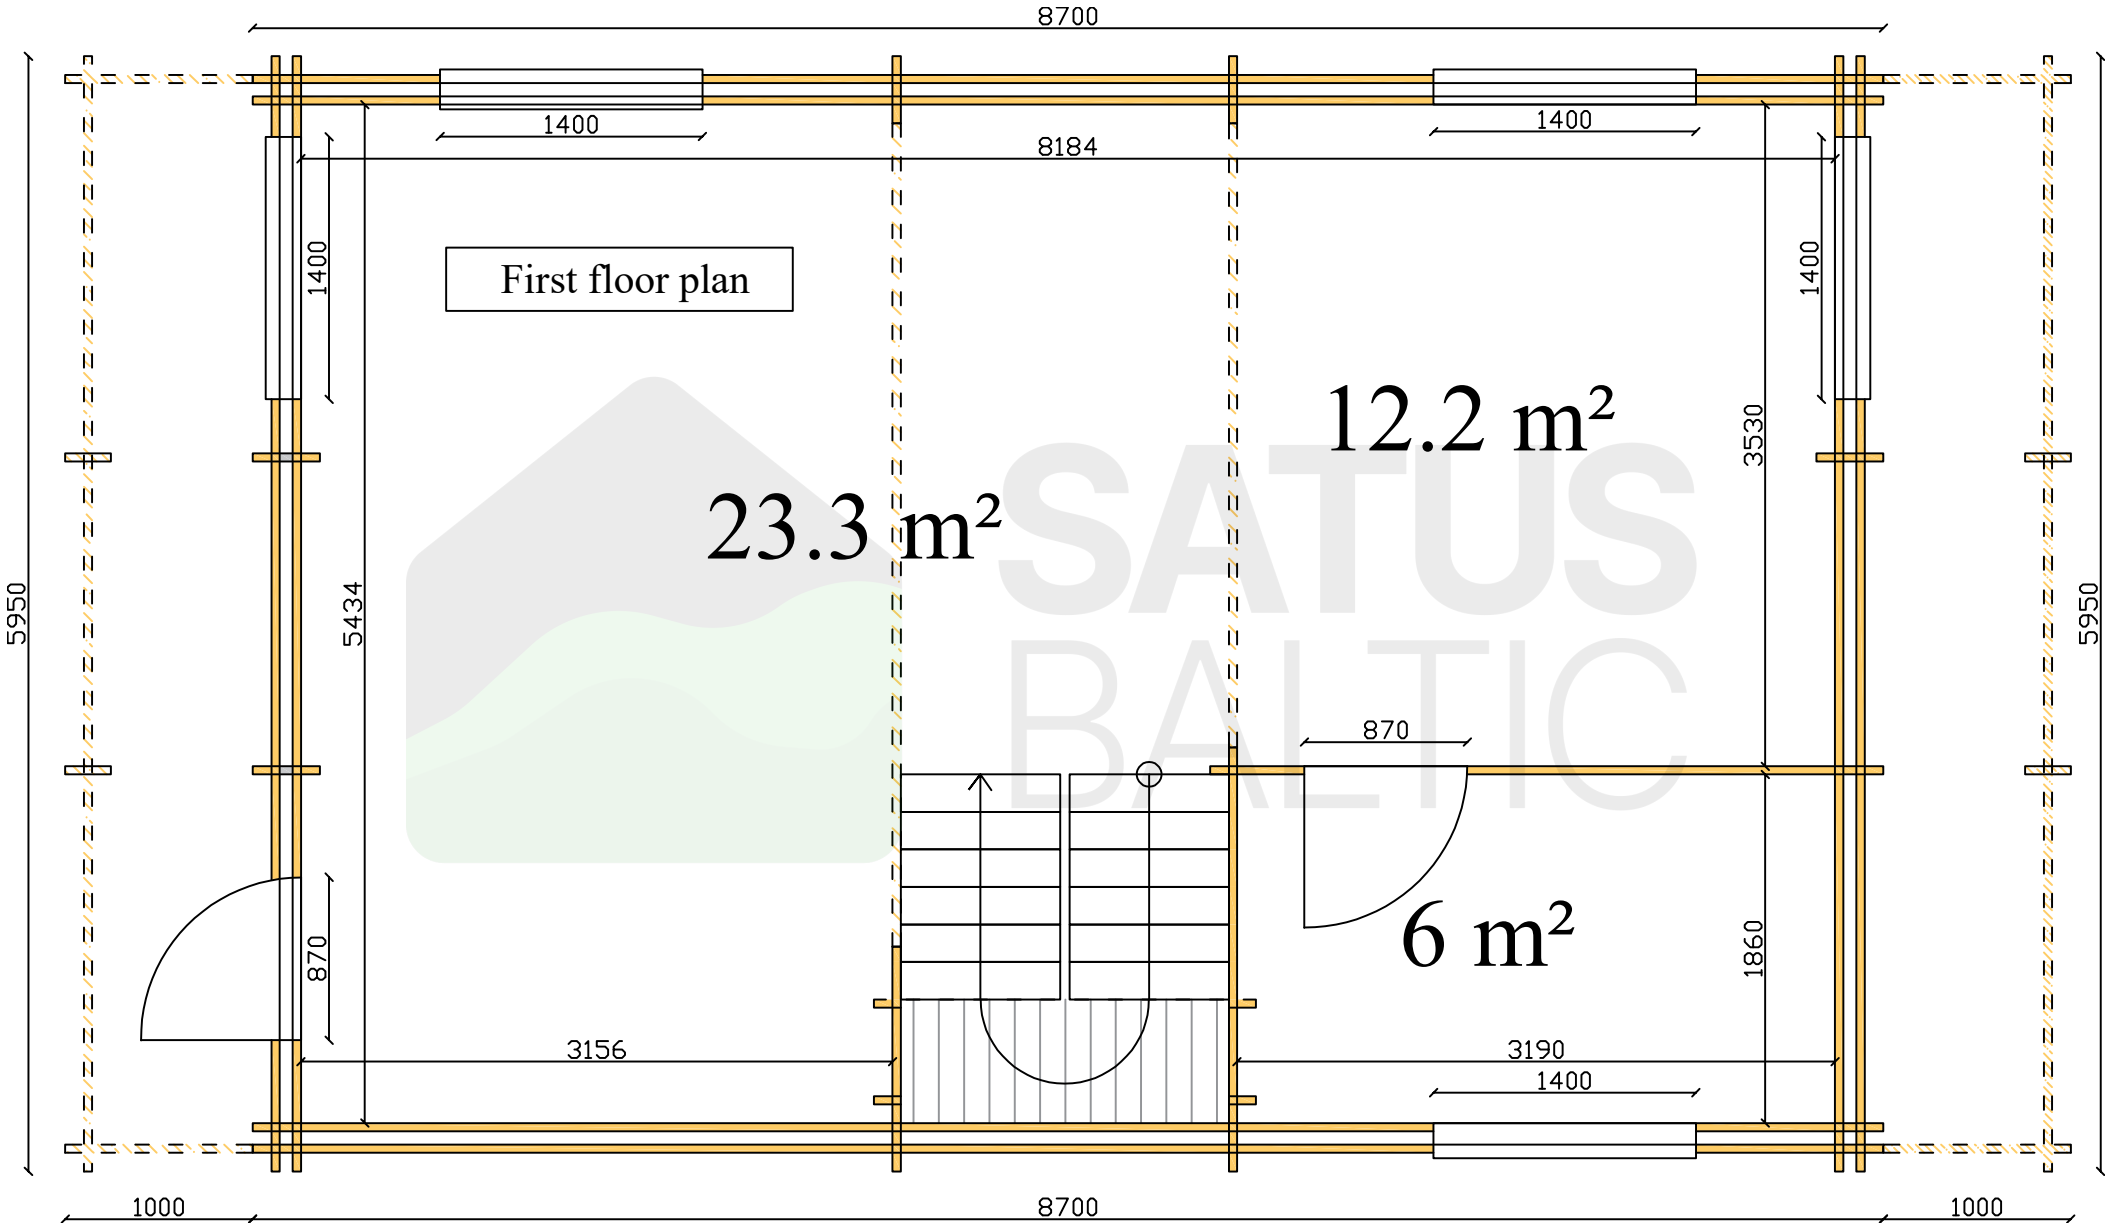


SATUS BALTIC

Salamanca 5.95×8.7 m


First floor plan

BUILDING AREA
52 m²

WALL THICKNESS
44 / 58 / 70 / 44+44 / 70+70 mm

All dimensions in millimetres

satusbaltic.com · +370 655 99097

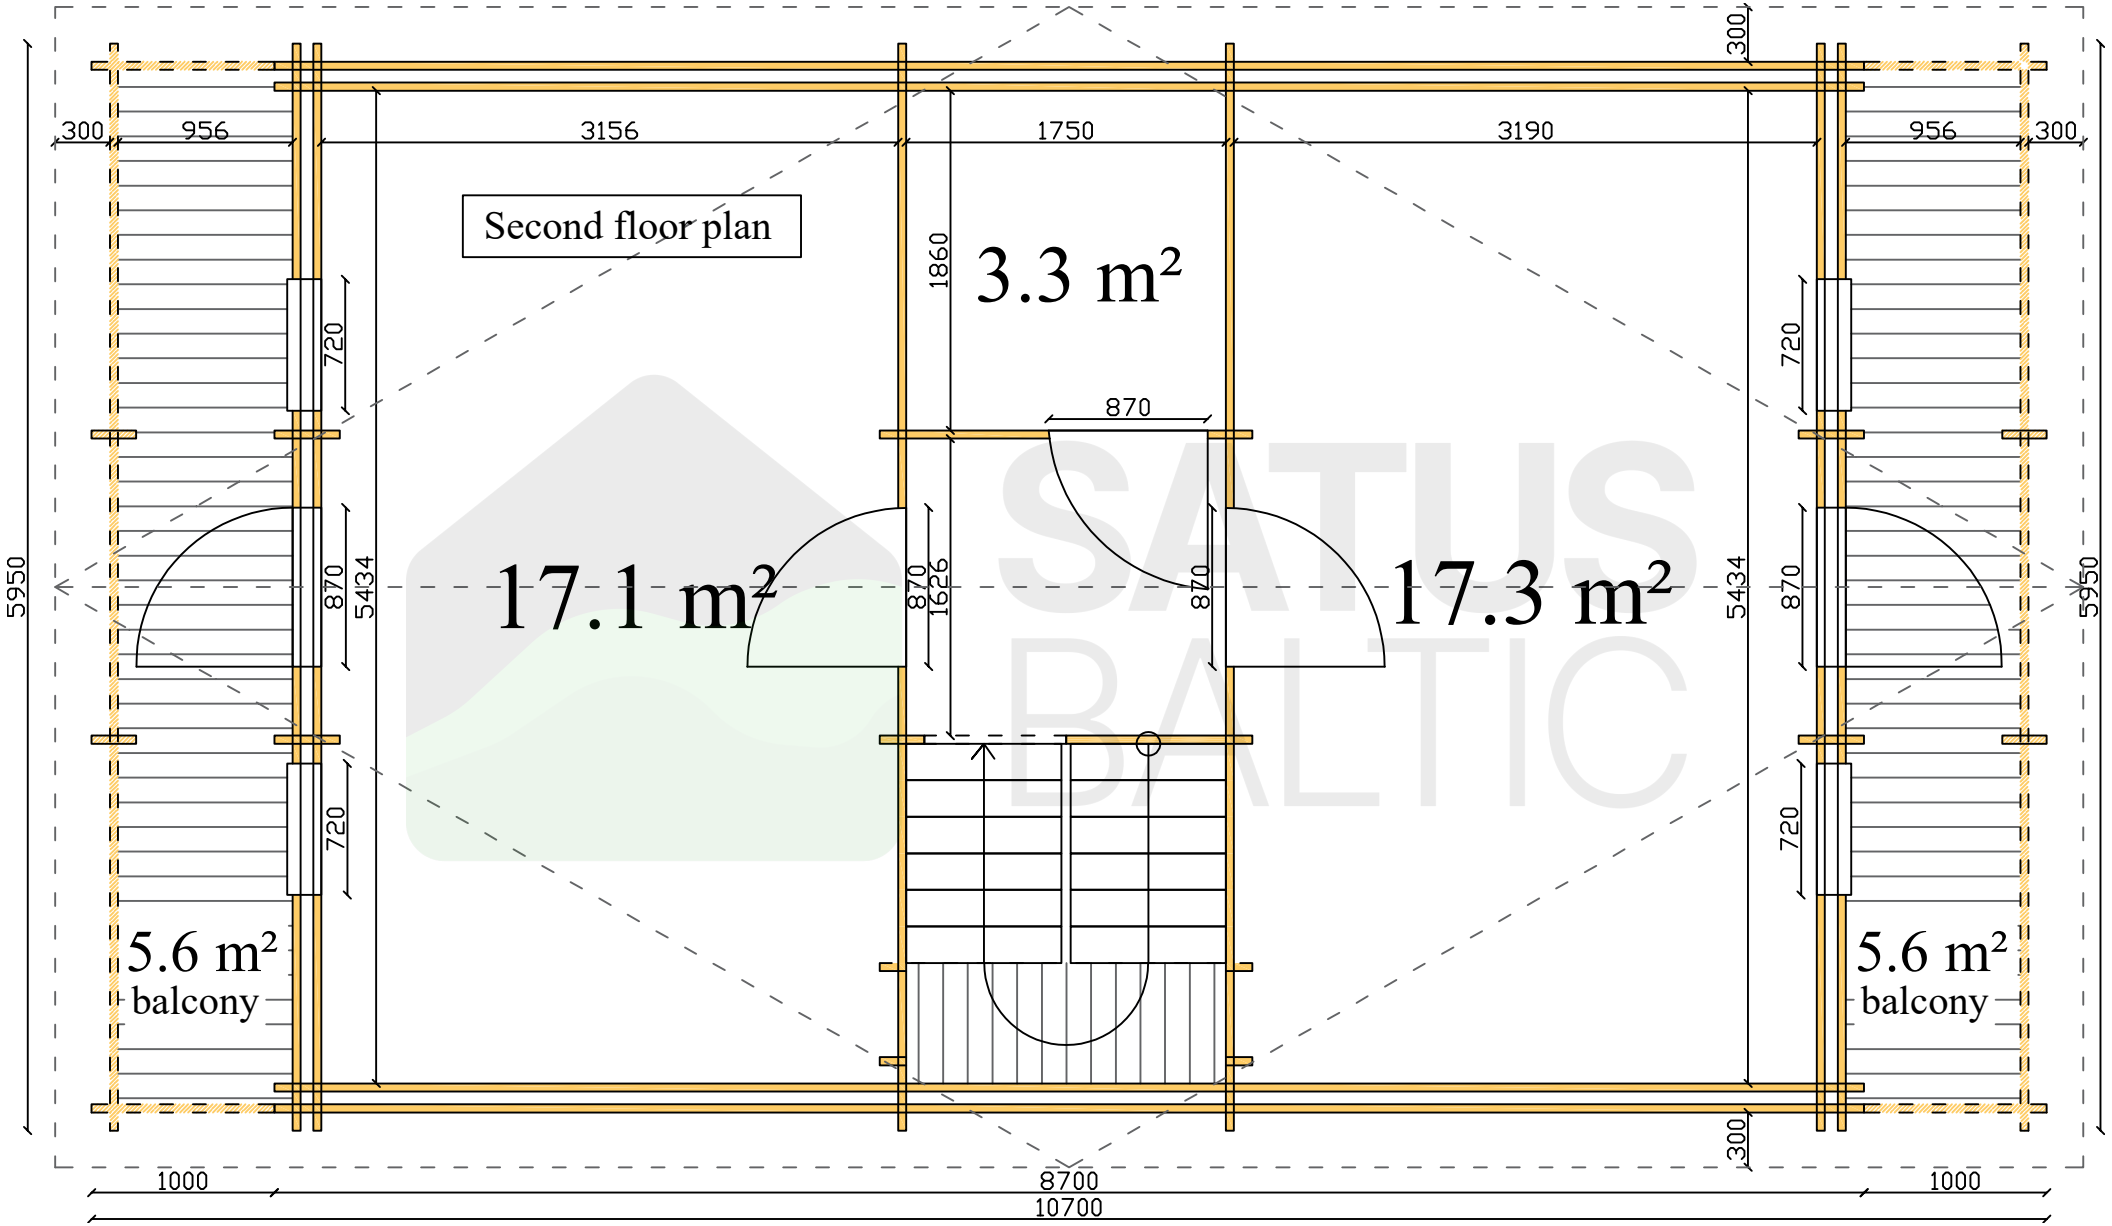

SATUS BALTIC

Salamanca 5.95×8.7 m


Second floor plan


BUILDING AREA
52 m²

WALL THICKNESS
44 / 58 / 70 / 44+44 / 70+70 mm

All dimensions in millimetres

satusbaltic.com · +370 655 99097

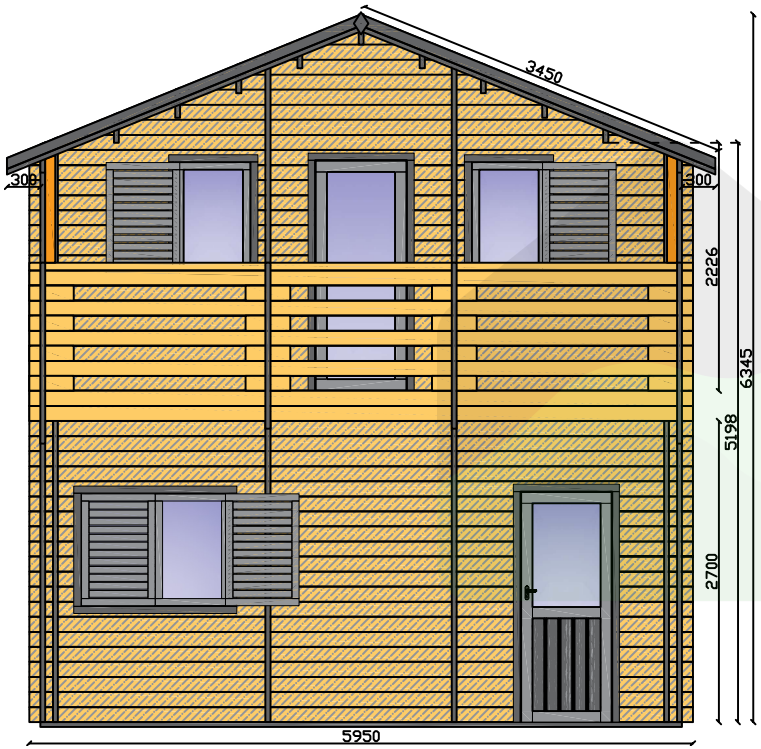

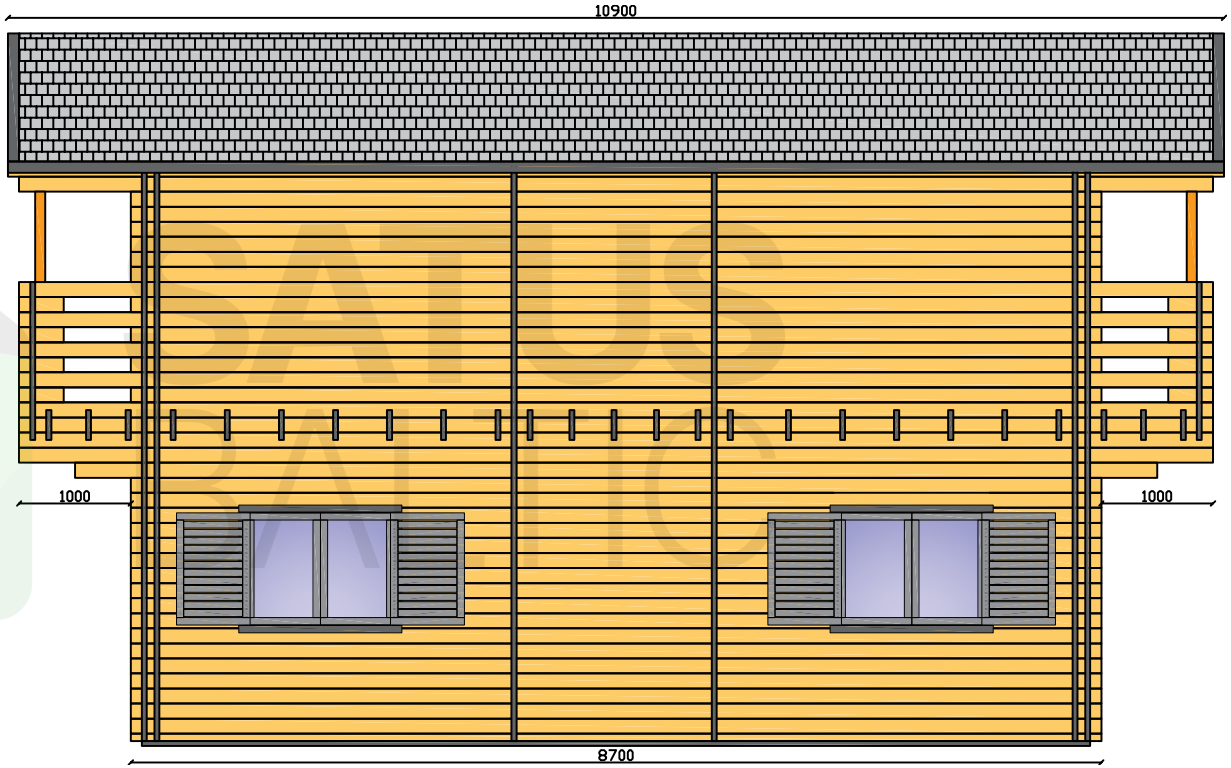

SATUS BALTIC

Salamanca 5.95×8.7 m

Elevations

BUILDING AREA


52 m²


WALL THICKNESS

44 / 58 / 70 / 44+44 / 70+70 mm

All dimensions in millimetres

satusbaltic.com · +370 655 99097

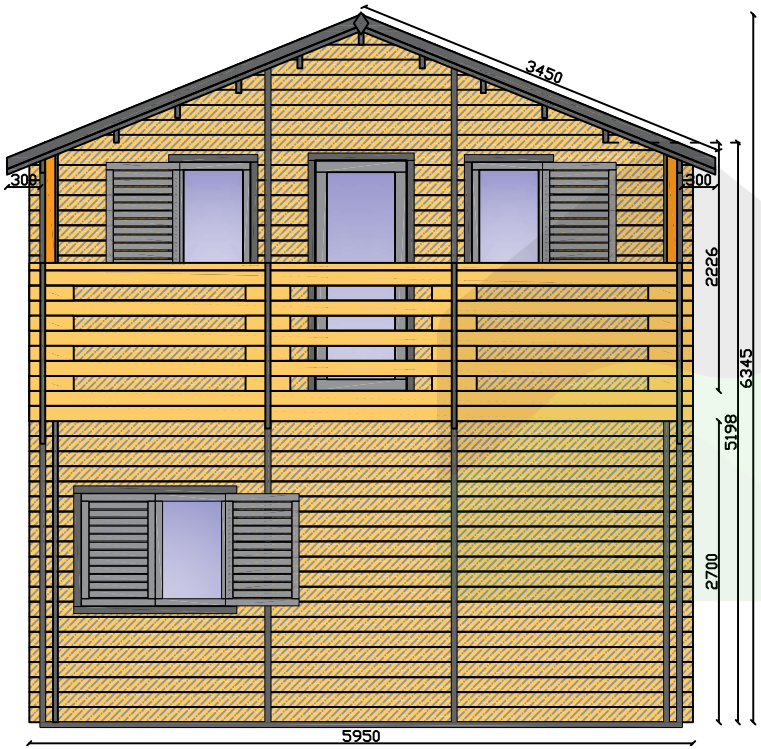

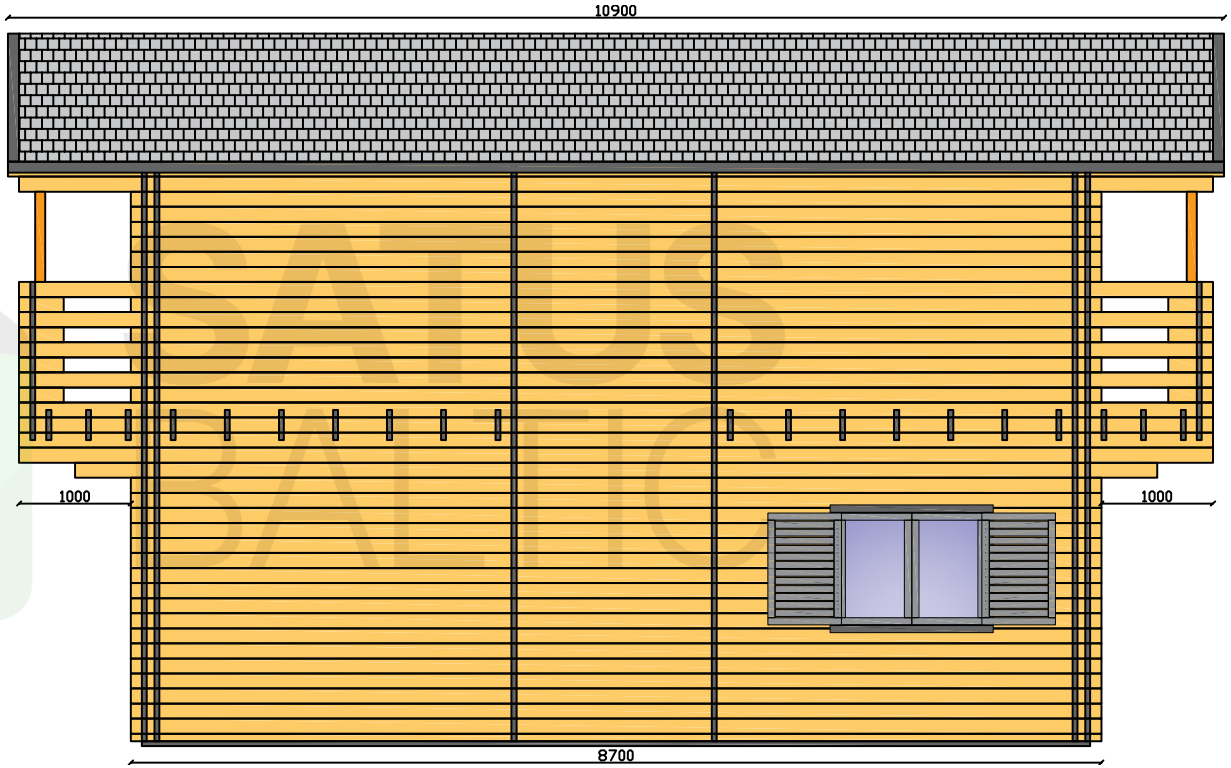

SATUS BALTIC

Salamanca 5.95×8.7 m

Elevations

BUILDING AREA

52 m²

WALL THICKNESS

44 / 58 / 70 / 44+44 / 70+70 mm

All dimensions in millimetres

satusbaltic.com · +370 655 99097