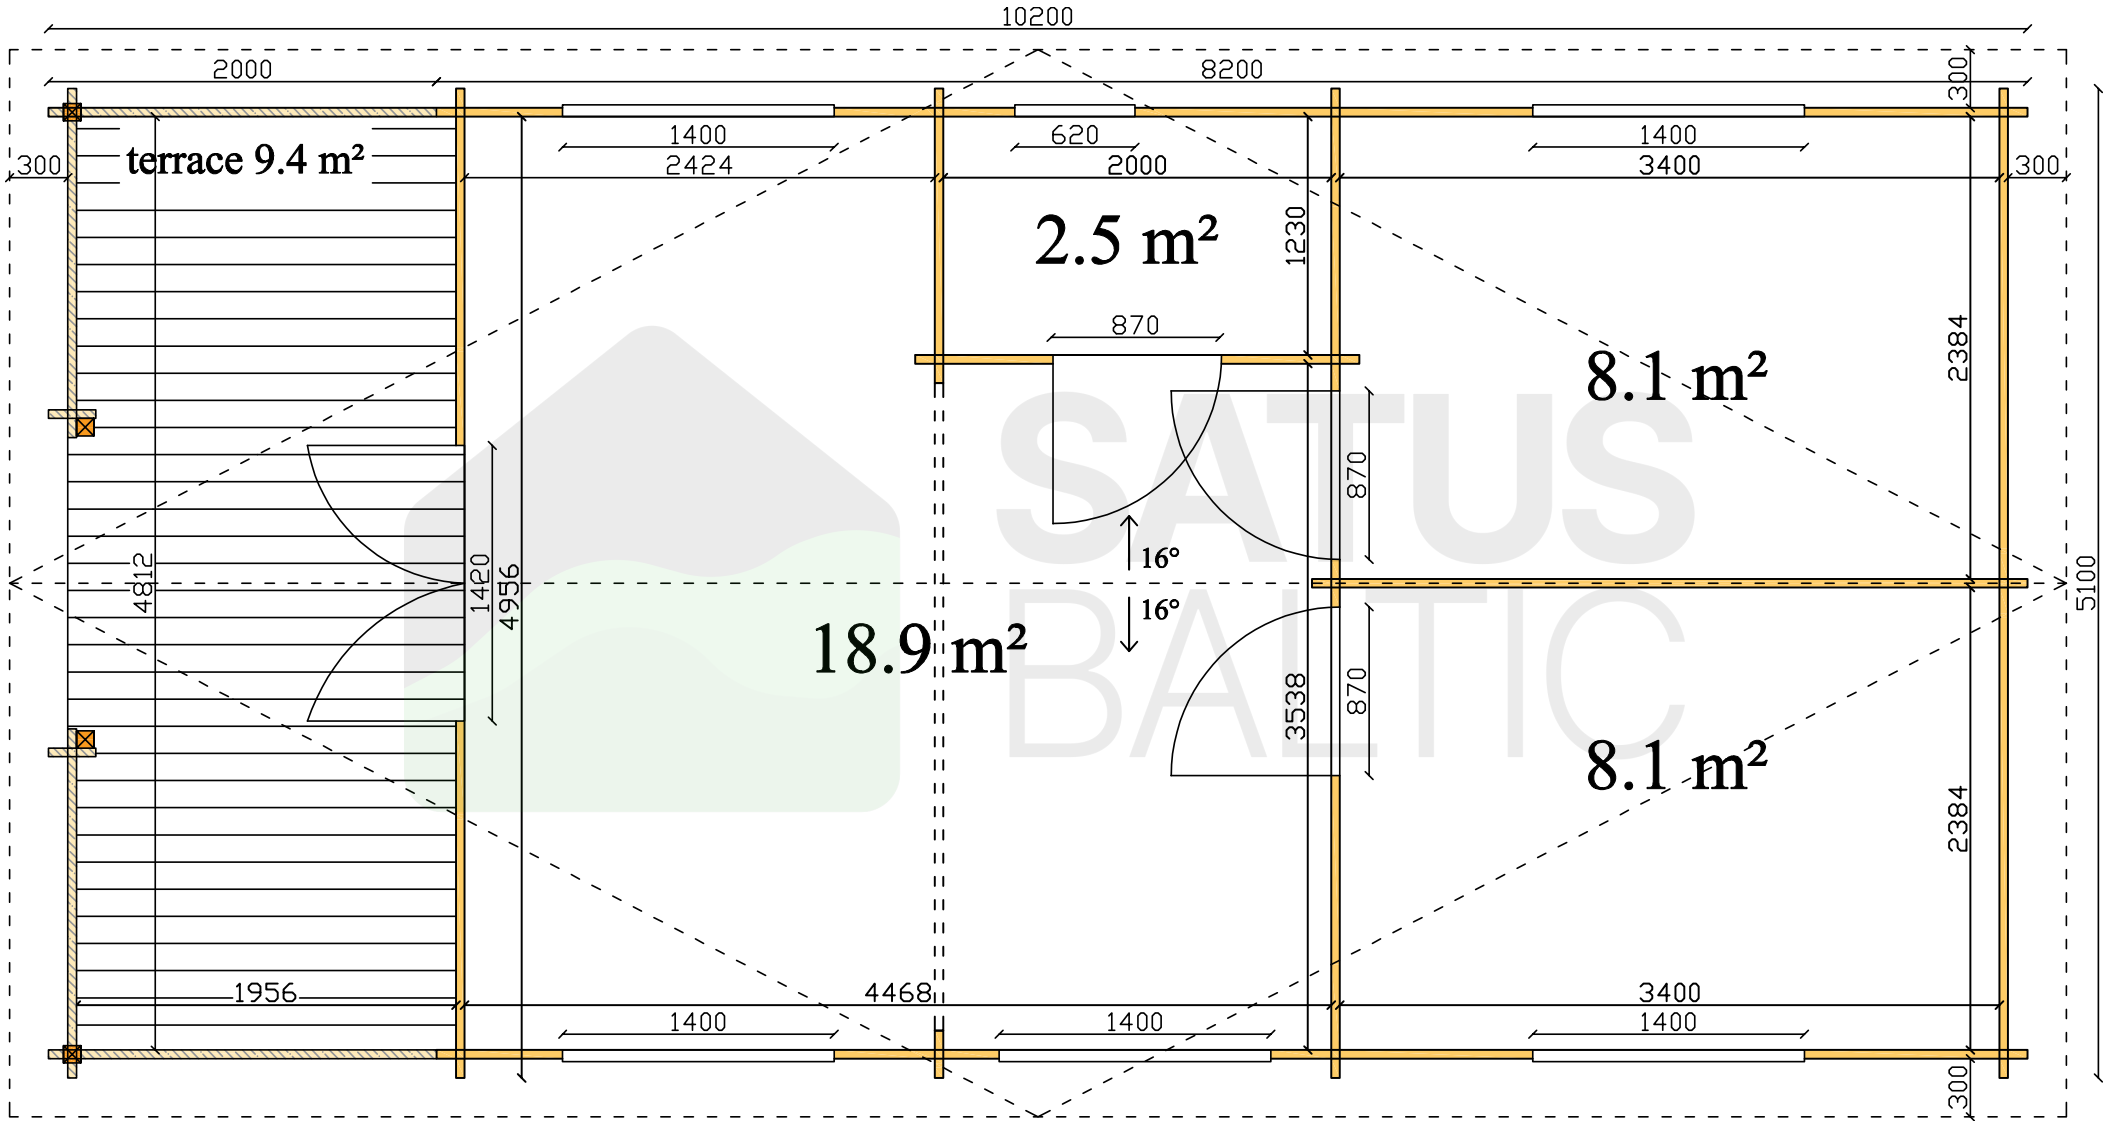


SATUS BALTIC

Terrasa 5.1×10.2 m

Floor plan

BUILDING AREA	TERRACE	WALL THICKNESS
52 m²	9.4 m²	44 / 58 / 70 / 44+44 mm

All dimensions in millimetres

satusbaltic.com · +370 655 99097